PPS #101963314
Approved: 19-Nov-2008

## SITE PLAN
SCALE 1 : 1000

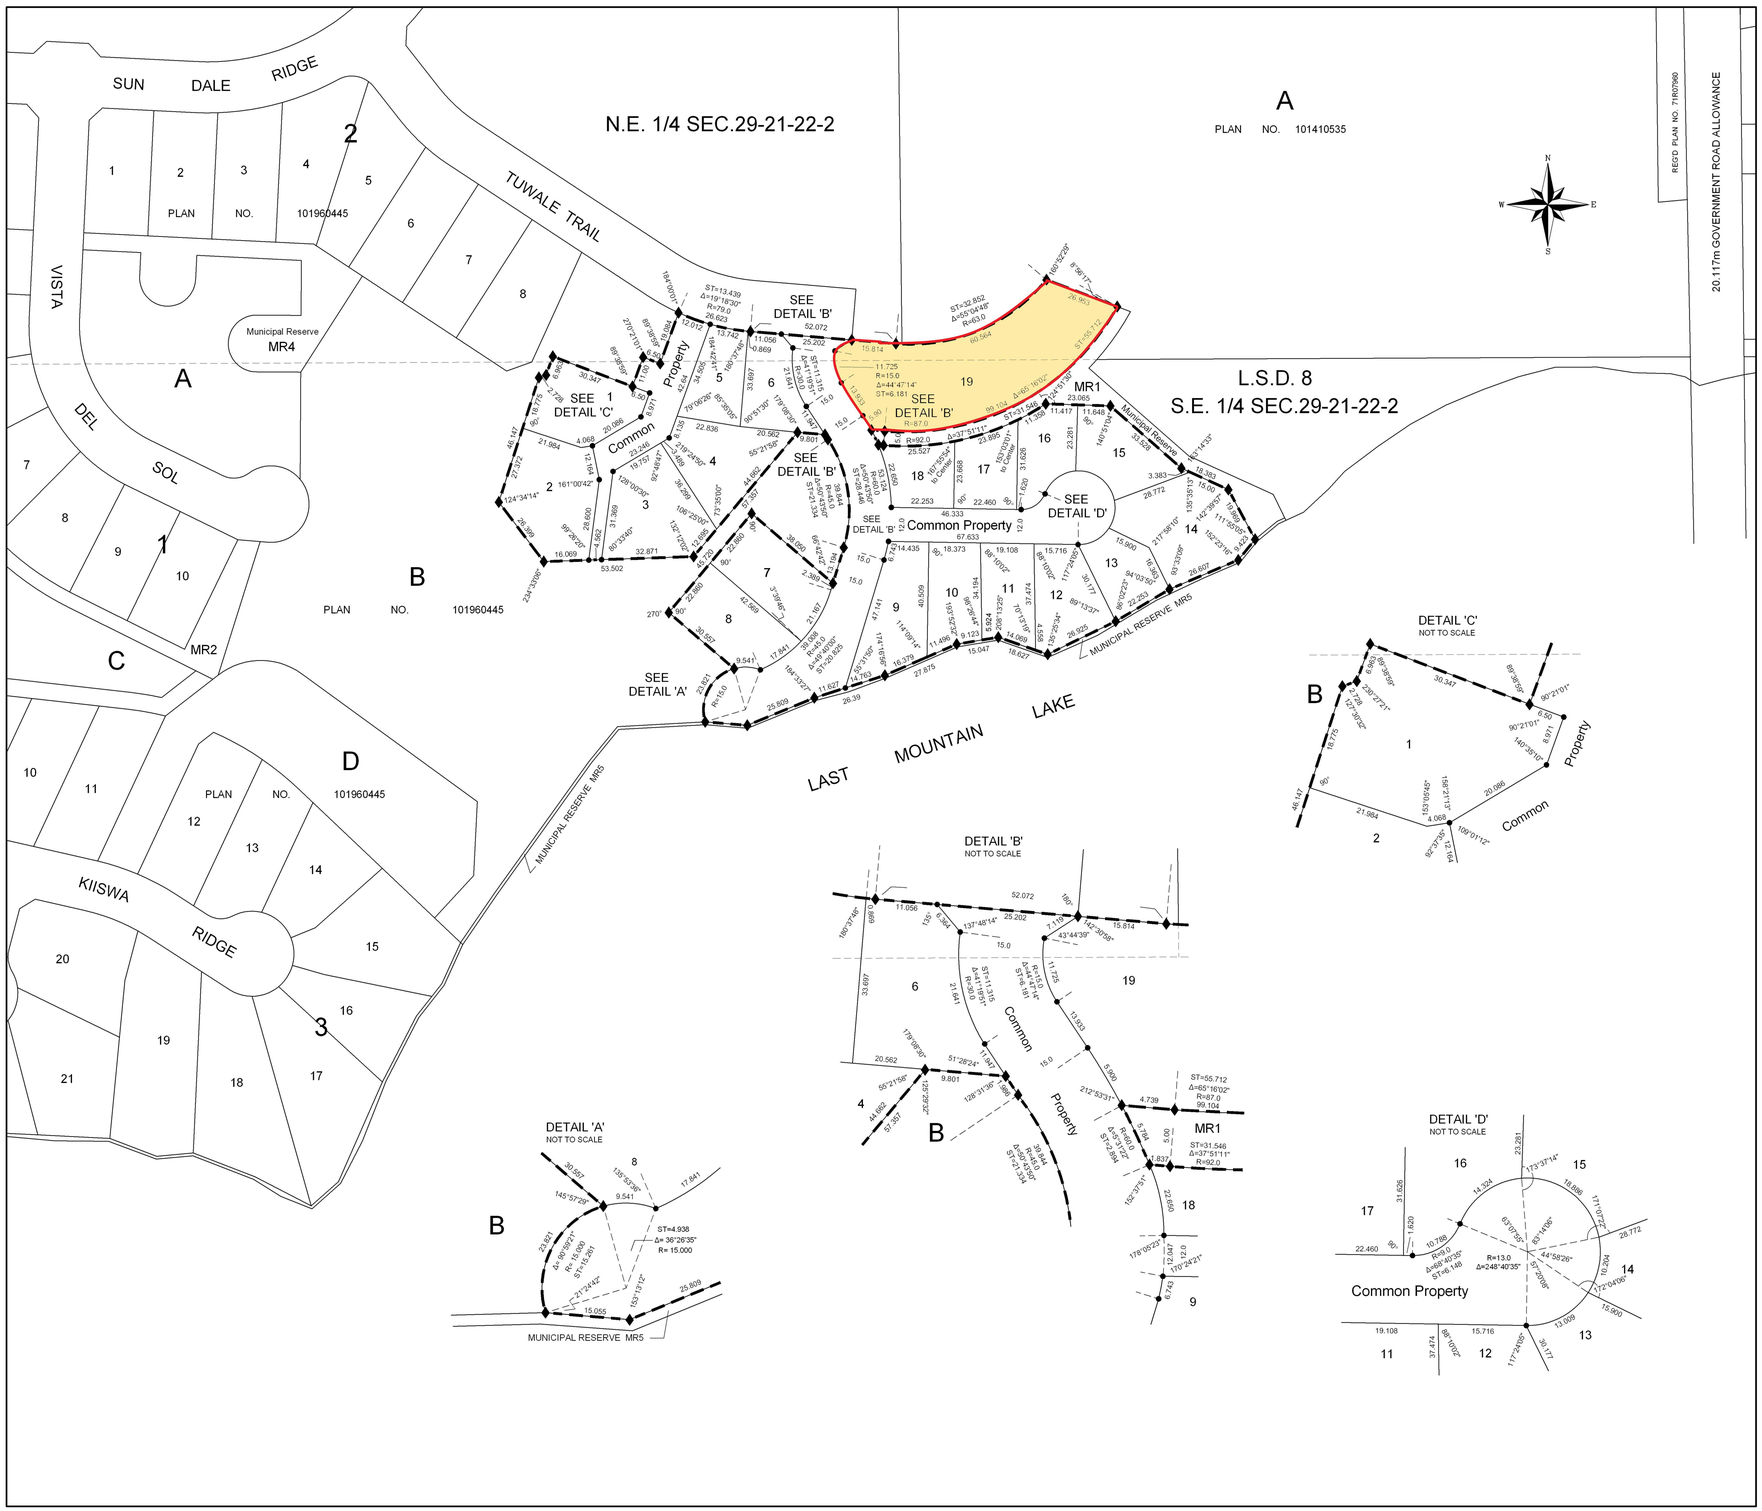


# SUNDALE BEACH
PLAN OF SURVEY
SHOWING
SURFACE BARE LAND CONDOMINIUM
PARCEL G
PLAN NO 101960445
E. 1/2 SEC.29,TWP.21,RGE.22,W.2Mer
R.M. OF McKILLOP No. 220
SASKATCHEWAN
BY: R. P. PATTISON, S.L.S.
JULY - AUGUST , 2008

NOTE:
1-Measurements are in metres and decimals thereof.
2-Unit numbers are as shown 1, 2, 3, etc.
3-Standard iron posts found are shown thus ♦
4-Standard iron posts planted are marked SO22 and shown thus ●
5-Unit corners are marked by 0.013 x 0.450 iron posts.
6-All areas not designated with a unit number are common property.
7-Area to be approved is outlined by a heavy dashed line.
8-The parcel within the line of approval has an extension of 0.
9-Parking spaces for each unit are included as part of the unit per 11(2)(c) of the Condominium Property Act.

SCHEDULE OF UNIT FACTORS

| Unit Number | Approximate Area Sq. m. | Unit Factor |
|---|---|---|
| 1 | 893.9 | 471 |
| 2 | 1219.3 | 563 |
| 3 | 1129.0 | 537 |
| 4 | 972.8 | 493 |
| 5 | 614.3 | 391 |
| 6 | 678.6 | 410 |
| 7 | 944.7 | 485 |
| 8 | 891.8 | 470 |
| 9 | 963.5 | 491 |
| 10 | 695.7 | 415 |
| 11 | 664.7 | 406 |
| 12 | 791.9 | 442 |
| 13 | 583.2 | 383 |
| 14 | 1274.5 | 580 |
| 15 | 759.2 | 433 |
| 16 | 615.7 | 392 |
| 17 | 608.6 | 390 |
| 18 | 532.1 | 368 |
| 19 | 2795.7 | 1880 |
| | Total | 10000 |

DETAIL 'A'
NOT TO SCALE




DETAIL 'B'
NOT TO SCALE




DETAIL 'C'
NOT TO SCALE




DETAIL 'D'
NOT TO SCALE




HARDING BOSS & McLEOD SURVEYS
A DIVISION OF:
MIDWEST SURVEYS INC.

220-4810 (H-033-08)