


231054ISO-04

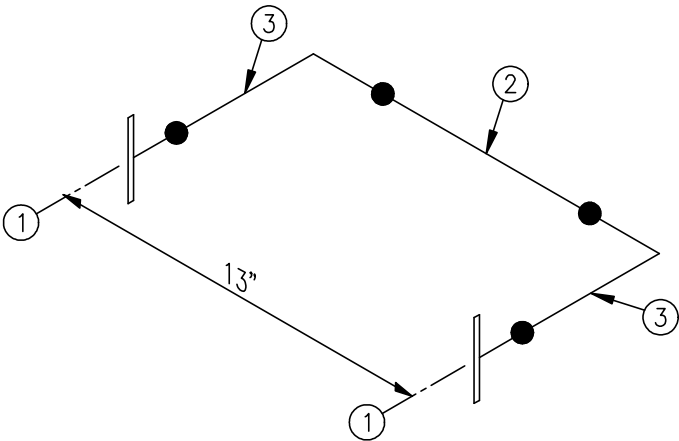

ralrahman 2023-10-06 3:38:32 PM

Approved

Digitally signed by Rizwan Al Rahman - Sr. Engineer

DN: C=CA, E=ralrahman@energera.com, O=ENH, OU=ENH,

CN=Rizwan Al Rahman - Sr. Engineer

Date: 2022.11.08 09:41:40-07'00'

ITEM NO.	PART NO. OR REQ. NO.	QTY. FOR ONE	TOTAL QTY. REQ'D	DESCRIPTION	MATERIAL
1		2		4" CL. 1500 RFWN FLG w/ SCH 160 BORE	SA-350LF2CL1
2		1		4" SCH 160 x 5" PIPE	SA-333GR6
3		1		4" SCH 160 90 SR ELBOW	SA-420WPL6

- GENERAL NOTES:
- TO BE BUILT IN ACCORDANCE WITH ASME PRESSURE PIPING CODE B31.3, 2022 EDITION.
 - IMPACT TEST EXEMPT AS PER TABLE 323.2.2A
 - MAX. W.P.: 3270 PSIG @ 300°F (LIMITED BY FLANGE)
 - MDMT: -49°F
 - CORROSION ALLOWANCE: 0.0625"
 - HYDROTEST: 4905 PSIG
 - RADIOGRAPHY: 10%
 - PWHT: NONE
 - WELD PROCEDURE: 1/LT-8
 - ALL PIPE CUT LENGTHS INCLUDE 1/8" WELD GAPS.
 - COMMERCIAL SANDBLAST TO SSPC SP7.
 - PAINT: ONE COAT RED OXIDE PRIMER AND ONE COAT WARM GREY ENAMEL.
 - PLUG ALL OPENINGS FOR SHIPMENT.
 - APPROX. WT.: T.B.A. lbs
 - QTY. REQ'D.: 2

ENERGERA

PO# 23258

SO# 231054

THIS DRAWING IS THE OF PROPERTY OF FOURSTAR RESOURCES INC. AND IS NOT TO BE PRINTED, PHOTOGRAPHED, COPIED, LOANED OR USED WITHOUT ITS PERMISSION

					FSR INC	FOURSTAR RESOURCES INC. NISKU, ALBERTA, CANADA	4"CL.1500RF COILS BYPASS SPOOL	
0	ISSUED FOR CONSTRUCTION	WT	WT	OCT06/23		DRAWN BY: WT DATE OCT06/23	CHECKED BY: WT DATE OCT06/23	DRAWING NO. 231054ISO-04
REV.	DESCRIPTION	BY	CHK'D	DATE		APPROVED BY: WT DATE OCT06/23	SCALE: NTS	