


SECTION "B"
1. SCALE: NTS

ITEM NO.	PART NO. OR REQ. NO.	QTY. FOR ONE	TOTAL QTY. REQ'D	DESCRIPTION	MATERIAL
1		2		HSS 8" x 4 x 1/4" x 14'-0 3/4" LG	44W
2		4		HSS 8" x 4 x 1/4" x 2'-10" LG	44W
3		4		C6" x 8.2# x 2'-10" LG	44W
4		4		3/4"Ø x 2" LG HEX HD BOLT	A325
FOR				FURNISH FOR ASSEMBLY	
10		4		3/4"Ø HEX NUT	SA-194-2H

RAR: REVISE AND SUBMIT,
27/07/2023

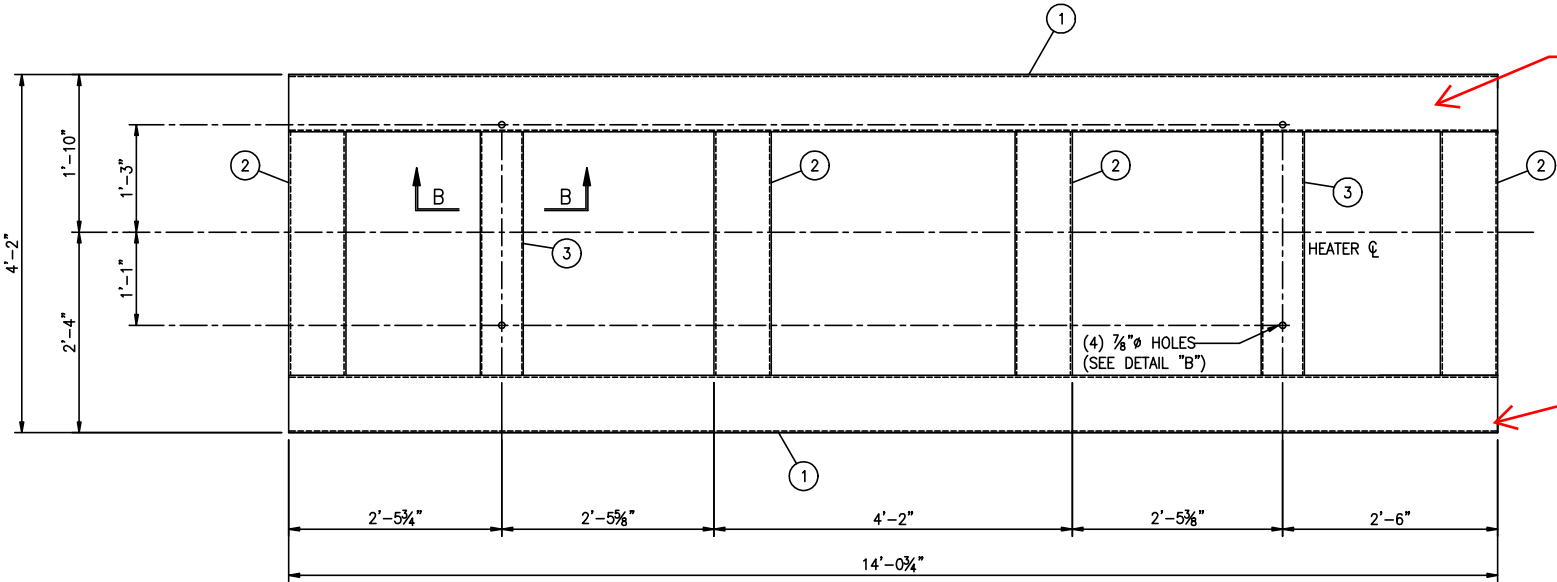

TOP VIEW
1. SCALE: 3/4"=1'-0"

Is this your standard
skid design for 750K
heater? how is it lifted
usually ? Eventually
after project, we will
have to disassemble it
from our trailer.

Lift Lugs per quote ?

- GENERAL NOTES:
- ALL STRUCTURAL MEMBERS
 - ALL STRUCTURAL MEMBERS TO BE FLUSH WITH TOP OF SKID UNO.
 - COPE STRUCTURAL MEMBERS WHERE APPLICABLE UNO.
 - COMMERCIAL SANDBLAST TO SSPC SP6.
 - PAINT: PER PROJECT DATA LIST
 - APPROX. WT.: 750lbs
 - QTY REQ'D: 2 (1-LH & 1-RH)

A	ISSUED FOR APPROVAL	WT	WT	JUL07/23
REV.	DESCRIPTION	BY	CHK'D	DATE

ENERGERA		PO# 23258	SO# 231054
THIS DRAWING IS THE OF PROPERTY OF FOURSTAR RESOURCES INC. AND IS NOT TO BE PRINTED, PHOTOGRAPHED, COPIED, LOANED OR USED WITHOUT ITS PERMISSION			
FOURSTAR RESOURCES INC. NISKU, ALBERTA, CANADA		4'-2" x 14'-0 3/4" LG SKID FOR FSR750IH RH/LH MOUNT INDIRECT HEATER	
DRAWN BY: WT	DATE: JUL07/23	CHECKED BY: WT	DATE: JUL07/23
APPROVED BY: WT	DATE: JUL07/23	SCALE: AS SHOWN	DRAWING NO. 231054SKID